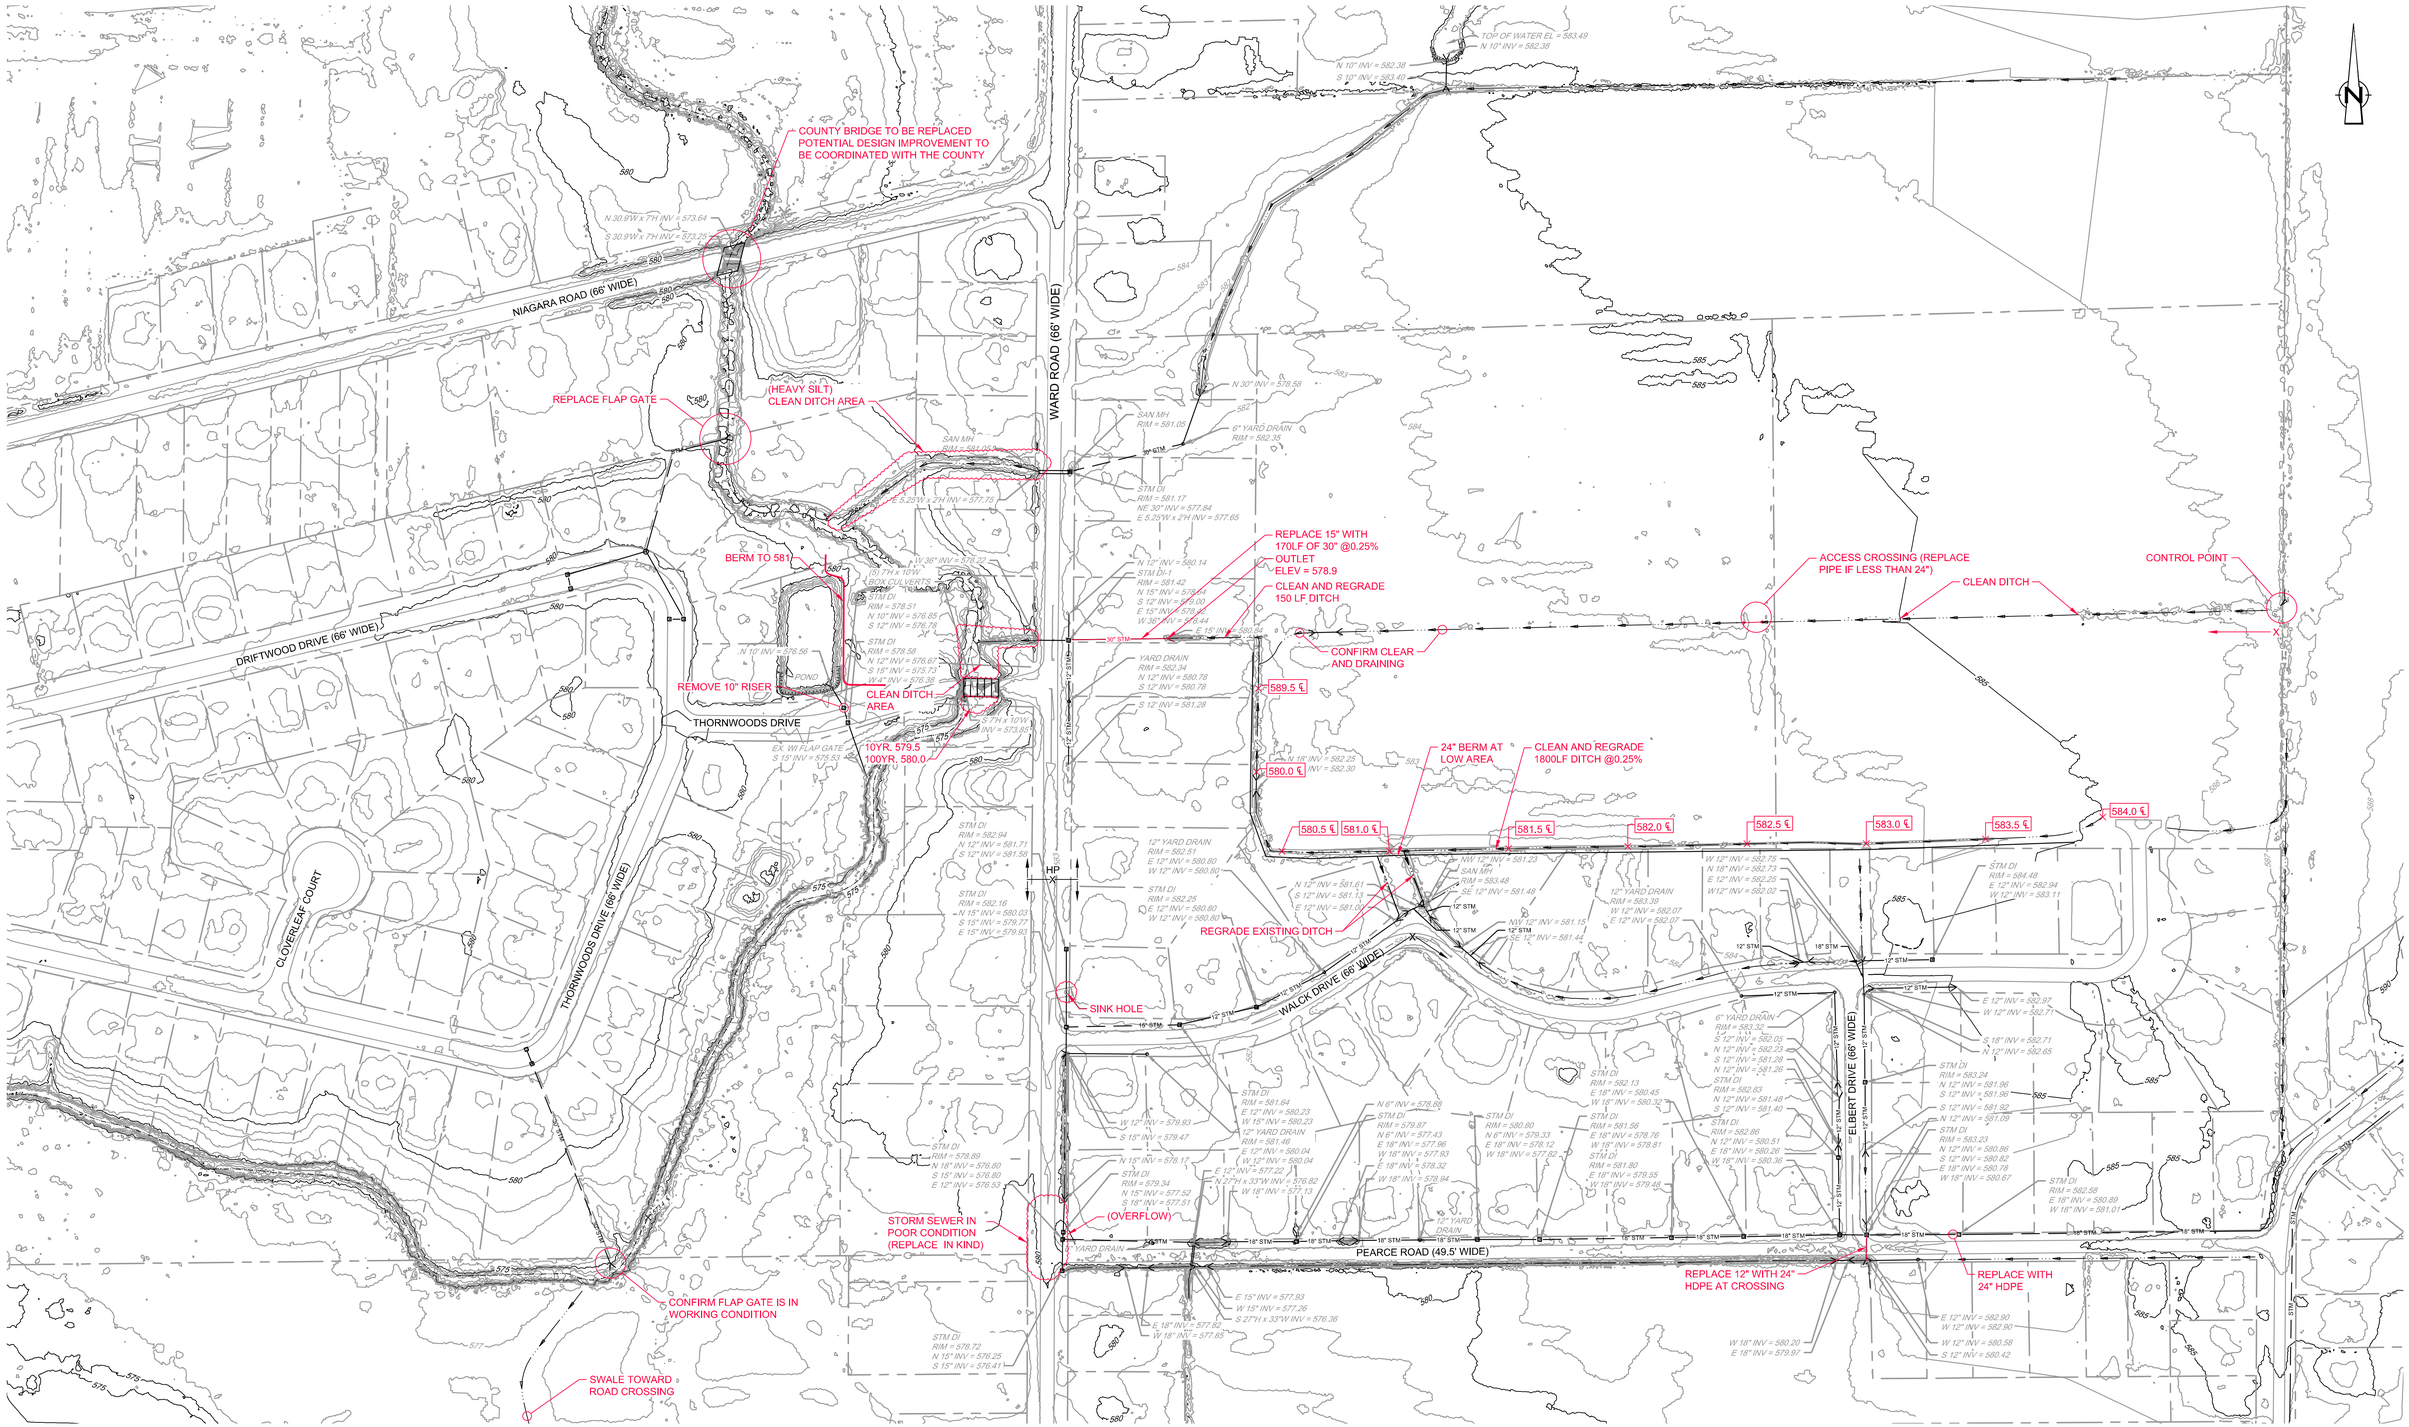

No.	Issue	Drawn	Approved	Date

Bar is one inch on original size drawing
0 1"

Reuse of Documents
WARNING: ALTERING THIS DOCUMENT IS IN VIOLATION OF THE NEW YORK STATE EDUCATION LAW EXCEPTING AS PROVIDED IN SECTION 7209, PART 2 OF THE LAW.

GHD Consulting Services Inc.
285 Delaware Avenue Suite 500
Buffalo NY 14202 USA
T 1 716 856 2142 F 1 716 856 2160 W www.ghd.com

Drawn	T. DAHMER	Designer	D. BRITTON
Drafting Check	W. WHEELER	Design Check	D. BRITTON
Project Manager	D. BRITTON	Date	Jul 29, 2016
This document shall not be used for construction unless signed and sealed for construction.		Scale	1" = 120'

Client **TOWN OF WHEATFIELD**
Project **WHEATFIELD DRAINAGE STUDY**
Title **WALCK DRIVE - THORNWOOD ESTATES CONCEPTUAL DRAINAGE IMPROVEMENTS**
Project No. 631140
Original Size **Arch D**
Sheet No. **CI-08**
Sheet 8 of 11

Plot Date: 1 August 2016 - 11:40 AM Plotted By: Christopher Rohrich Filename: P:\Drawings\631000's\631140\631140-REPORT\631140-00(002)\631140-00(002)CI\631140-00(002)CI-BU005.dwg